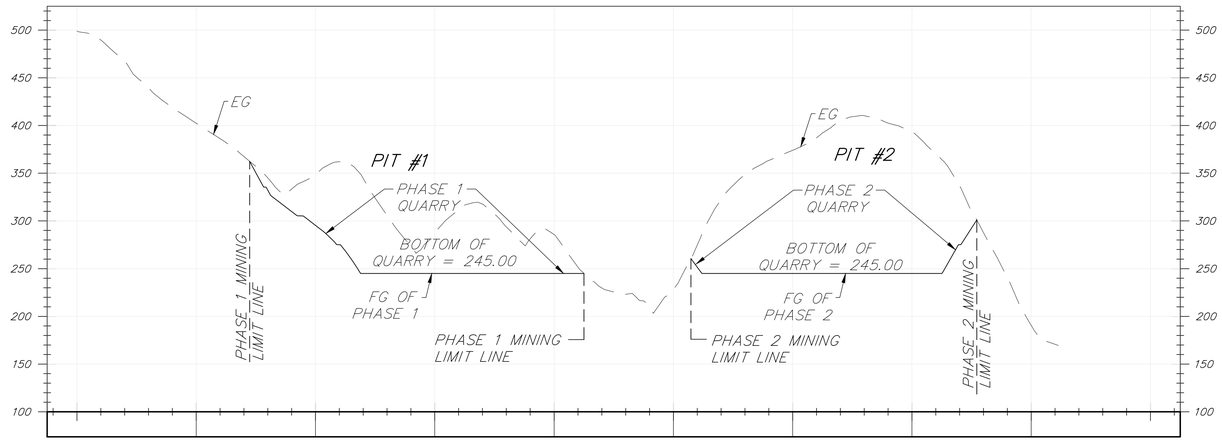

SECTION A

SCALE: HORIZ 1"=300
VERT 1"=75'

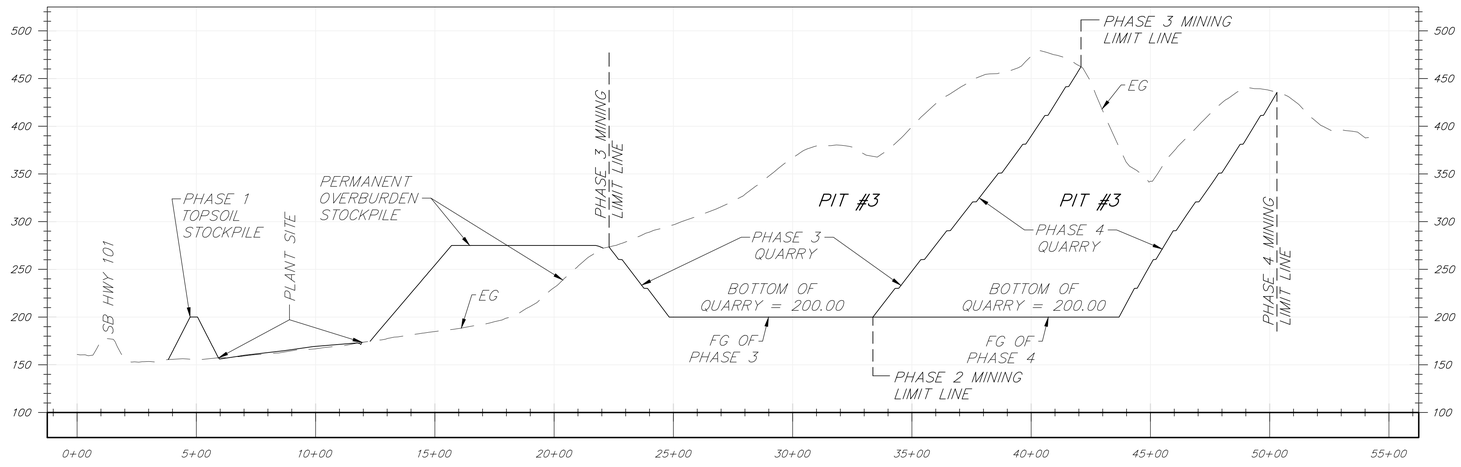

SECTION B

SCALE: HORIZ 1"=300
VERT 1"=75'

triad/holmes assoc
civil engineering
land surveying
MAMMOTH LAKES
BISHOP
REDWOOD CITY
SAN LUIS OBISPO

PREPARED & SUBMITTED BY:

DATE:

Copyright (C) 2015 by Triad/Holmes Associates
All Rights Reserved. This Document is Intended Only for Use on the Project Specified in the Title Block. Any Reproduction of this Document or Portions of this Document Without the Expressed Written Consent of Triad/Holmes, is Prohibited.

REVISIONS:	BY:

PREPARED FOR:

VERNE FREEMAN
994 SAN ANTONIO RD
PALO ALTO, CA 94303

SARGENT RANCH QUARRY
MINE CROSS SECTIONS

DATE	04/01/2016
SCALE	AS SHOWN
DRAWN	SR
JOB NO.	01.4020
DWG	

FIGURE 14

C:\01 Mammoth\4020 Sargent Ranch\Acad\Improvement Plans\Plan Set #4\Fig 14-15 Mine Cross Sections Cad2014.dwg Apr 02,2016 - 8:48am, sroj